PROPOSED SEWAGE SYSTEM
FOR
JAMES BURNS

SEABROOK, N.H.
SCALE 1" = 20'
OCT 1970
PARKER SURVEY ASSOC. INC.
SEABROOK, N.H.

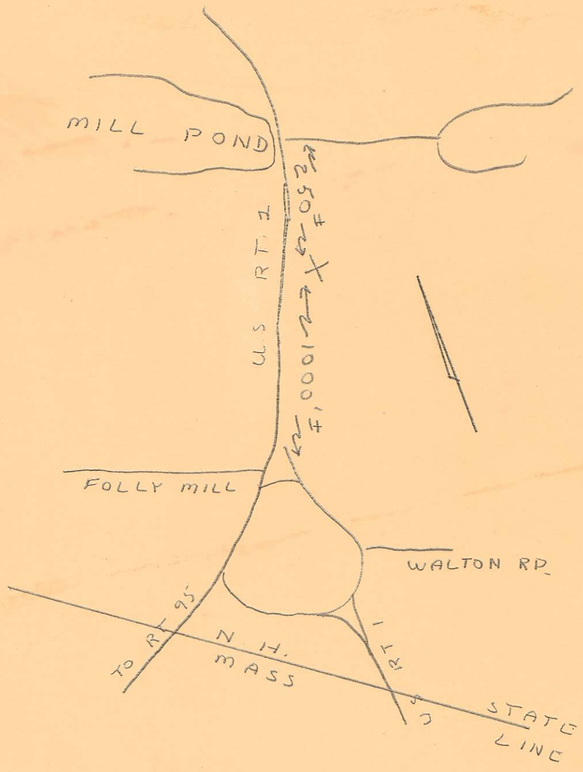

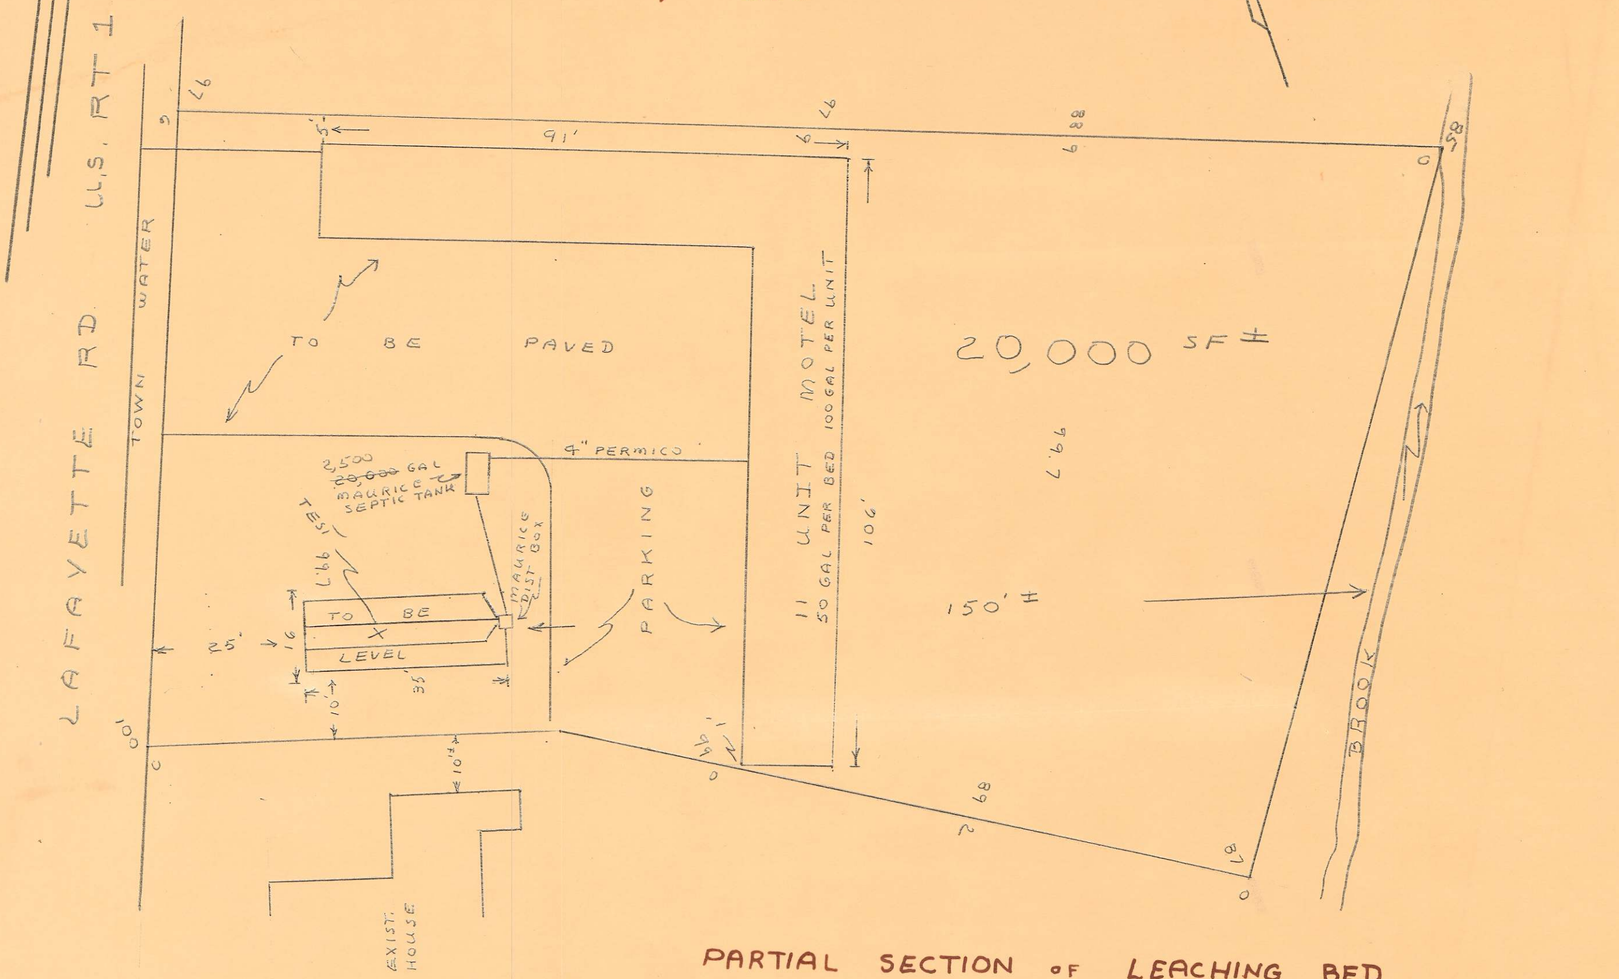

TEST PIT & SOIL LOG

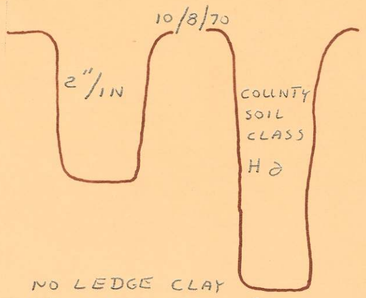

PARTIAL SECTION OF LEACHING BED

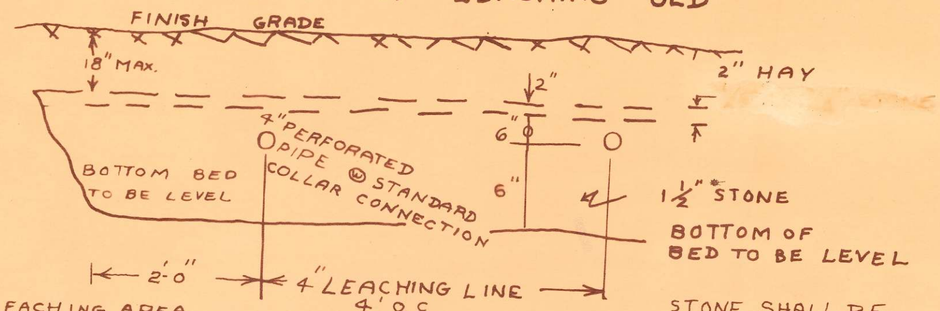

BOTTOM OF LEACHING AREA MIN OF 4 FT. ABOVE HIGH WATER TABLE & 8 FT CLAY, HARDPAN OR LEDGE

STONE SHALL BE WASHED CRUSHED STONE OR WASHED GRAVEL FREE FROM IRON, FINES, DUST & ORGANIC MATTER AS LAID

RICHARD K. PARKER, Jr. No. 8 — THE STATE OF NEW HAMPSHIRE — REGISTERED LAND SURVEYOR

Approval # 18907

H-98

864

PROPOSED SEWAGE SYSTEM
FOR
JAMES BURNS

SEABROOK, N.H.
SCALE 1" = 20' SEPT 70
PARKER SURVEY ASSOC. INC.
SEABROOK, N.H.

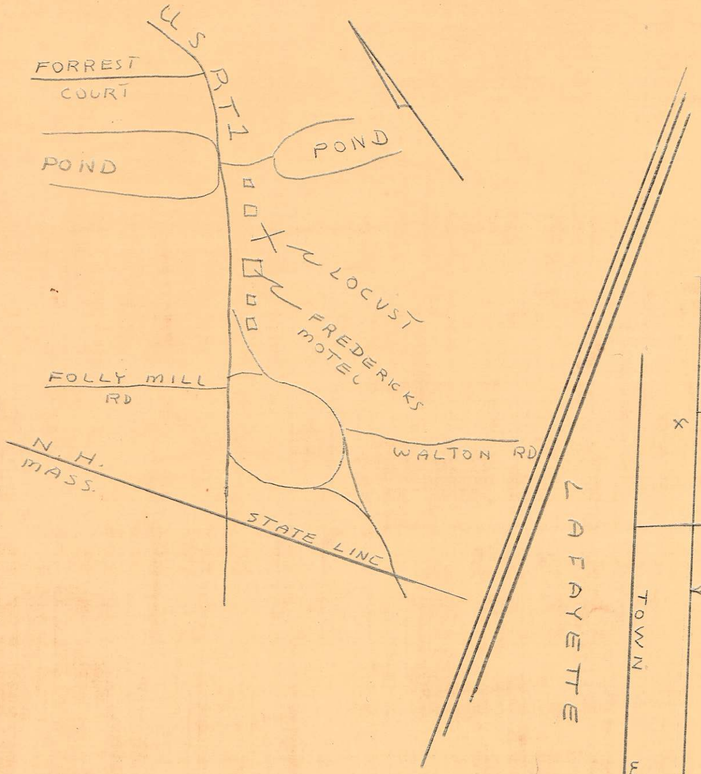

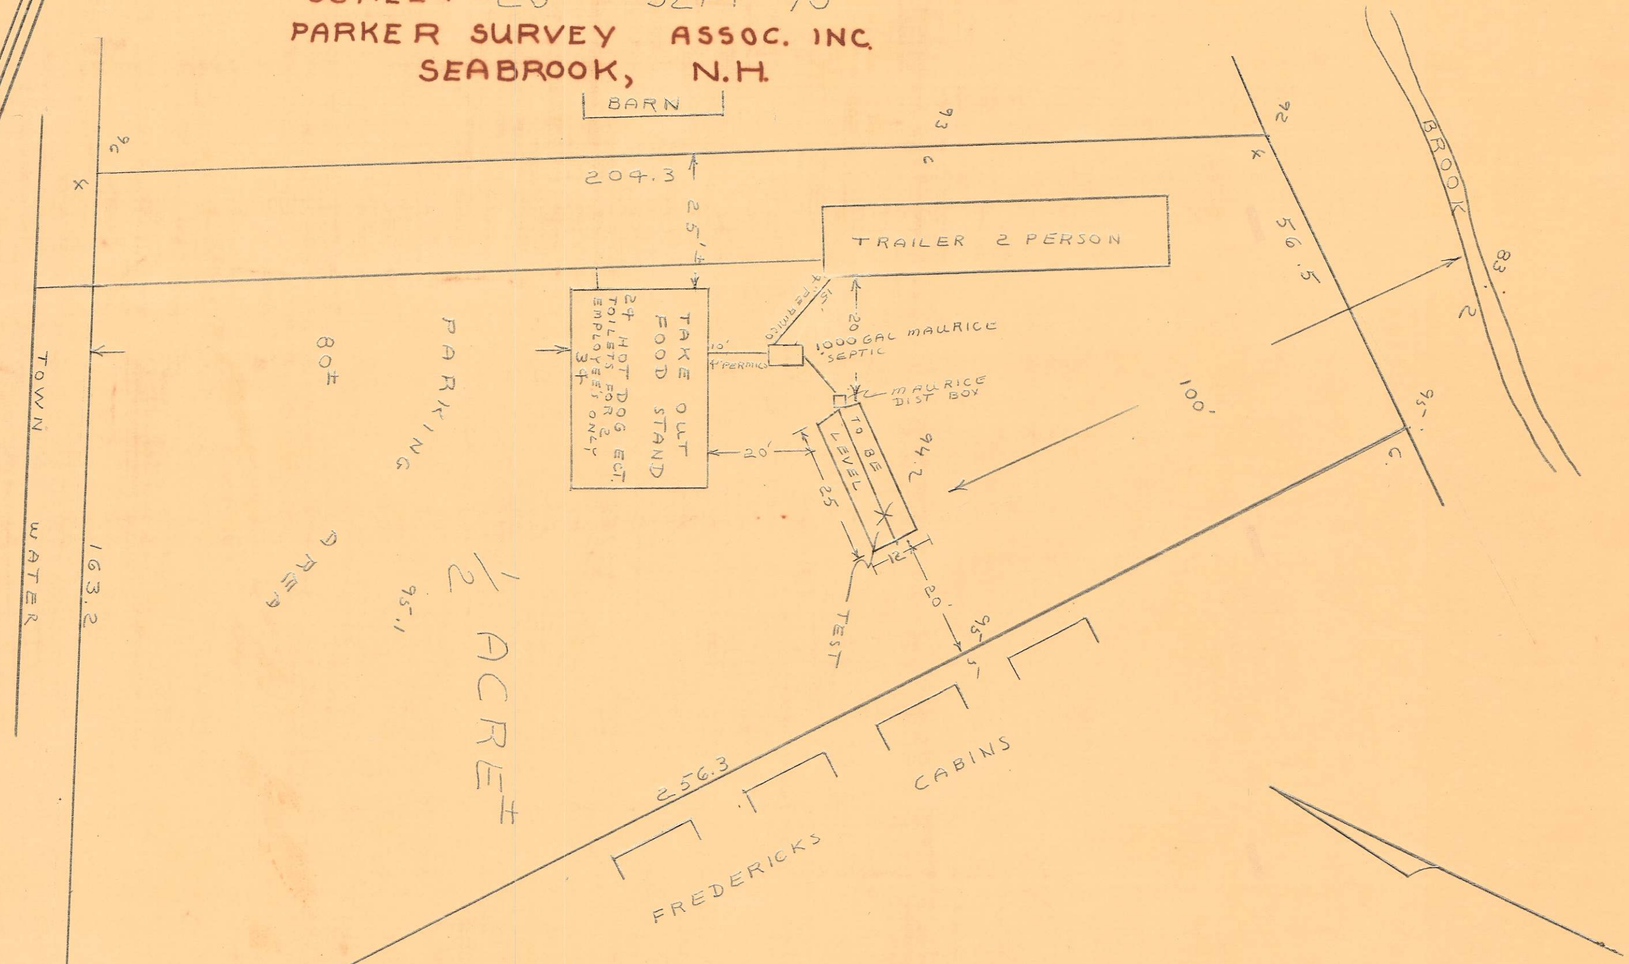

THE STATE OF NEW HAMPSHIRE
RICHARD K. PARKER, Jr. No. 8
REGISTERED LAND SURVEYOR

TEST PIT & SOIL LOG

9/24/70

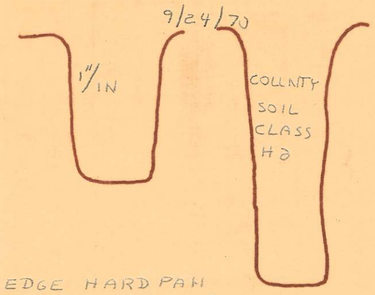

NO LEDGE HARDPAN OR WATER TO 10'

PARTIAL SECTION OF LEACHING BED

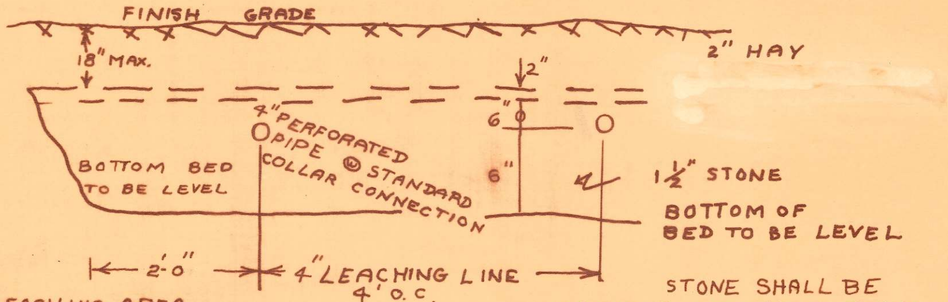

BOTTOM OF LEACHING AREA MIN OF 4 FT. ABOVE HIGH WATER TABLE & 8 FT CLAY, HARDPAN OR LEDGE

STONE SHALL BE WASHED CRUSHED STONE OR WASHED GRAVEL FREE FROM IRON, FINES, DUST & ORGANIC MATTER AS LAID